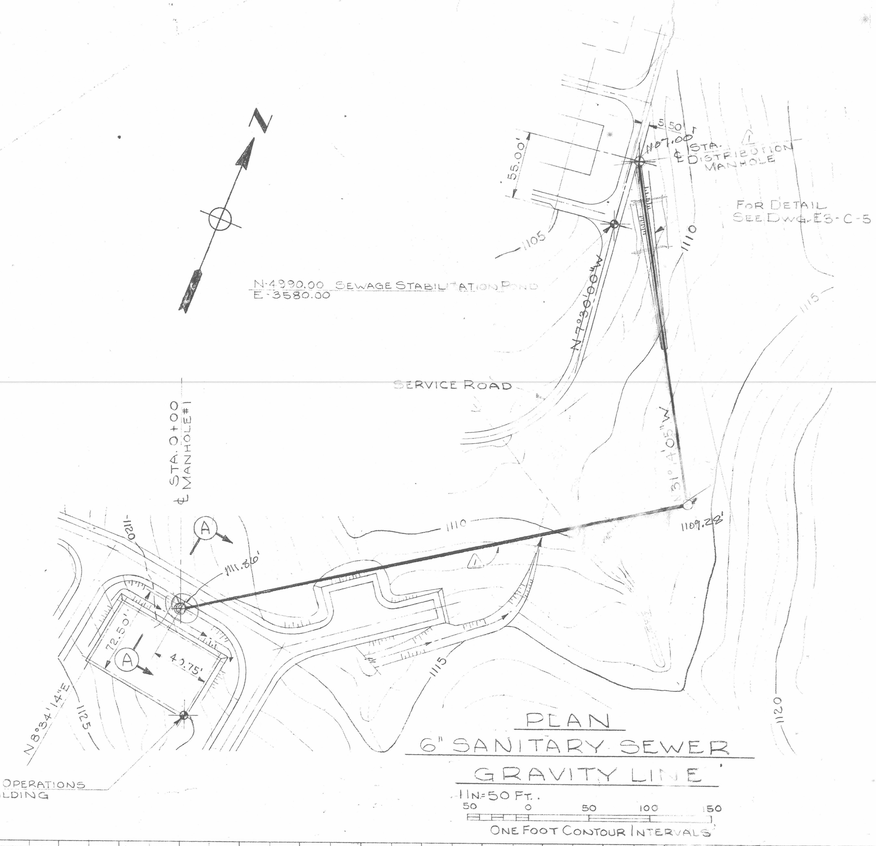

PLAN
6" SANITARY SEWER GRAVITY LINE

1 IN = 50 FT.
50 0 50 100 150
ONE FOOT CONTOUR INTERVALS

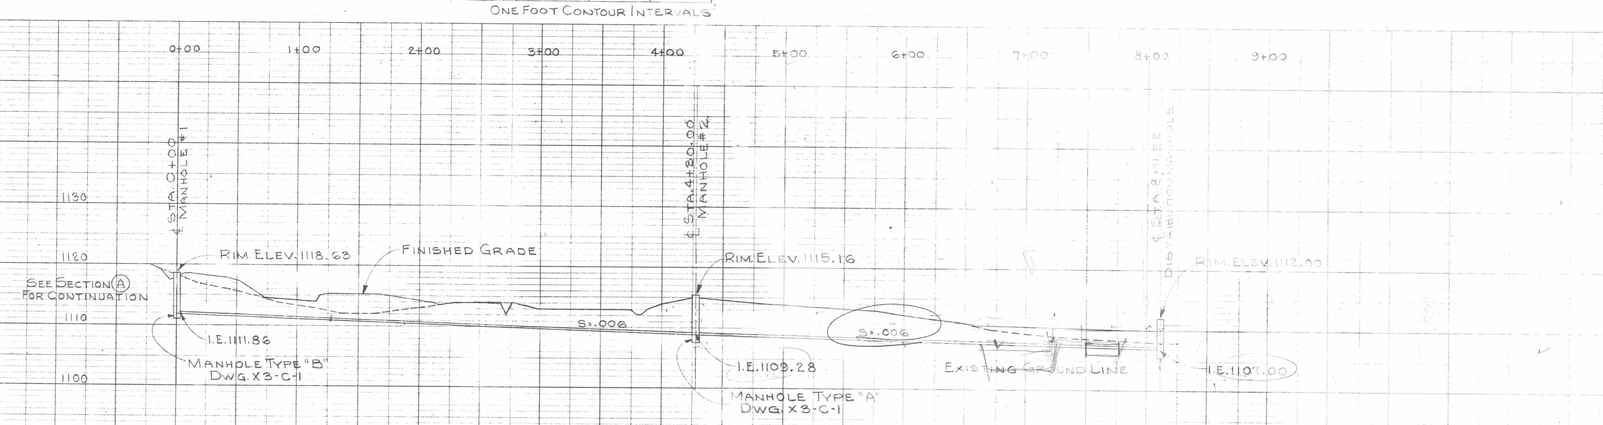

PROFILE
6" SANITARY SEWER GRAVITY LINE

1 IN. = 50 FT. HORIZ.
50 0 50 100 150
1 IN. = 10 FT. VERT.
10 0 10 20 30

⚠ NOTE: PROFILE NOT CONSTRUCTED AS SHOWN

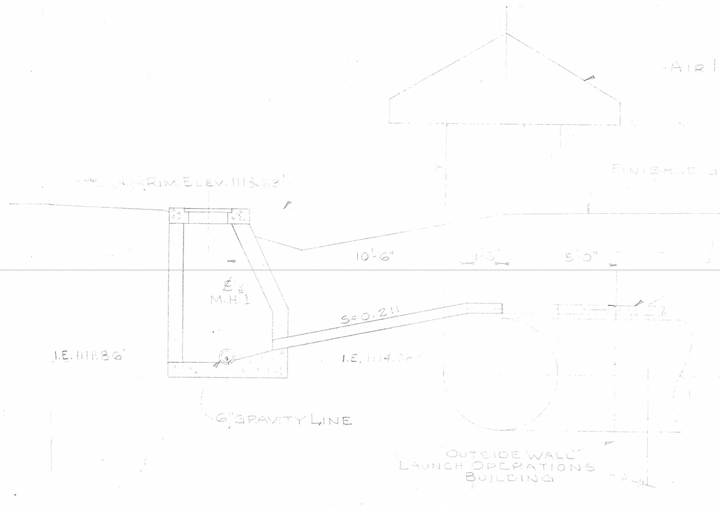

4" SANITARY SEWER PRESSURE LINE
SECTION (A)
SCALE: 3/8" = 1'-0"

GENERAL NOTES

1. FOR GENERAL NOTES SEE DRAWING ES-C-10

PREFERENCE

3115 S-Ex-2 COMPLEX E SITE PLAN
3115-2-X-2 C-10 UTILITY PLAN
3115-3-X-2 SEWAGE STABILIZATION POND
3115-5-X-2 SANITARY SEWER STRUCTURE DETAILS
3115-6-X-2 WATER & FIRE LINE DETAILS
3115-7-X-2 SANITARY SEWER & PRESSURE DETAILS
3115-8-X-2 A-7 & A-10 PLOT PLAN & INSIDE OF BUILDING

REVISION	DATE	DESCRIPTION

BECHTEL CORPORATION
ENGINEERS AND CONSTRUCTORS
SAN FRANCISCO

DEPARTMENT OF THE AIR FORCE
AIR FORCE BALLISTIC MISSILE DIVISION

DESIGNED BY
DRAWN BY
CHECKED BY
O.K.
O.K.
APPROVED
BECHTEL CORP.

WS-107 A-1 OPERATIONAL BASE
FORBES A.F.B., KANSAS
COMPLEX E
SANITARY SEWER
PLAN AND PROFILE

APPROVED BY
DATE
SPECIFICATION NO.
DATE
DRAWING NUMBER 3115-E
ES-C-12