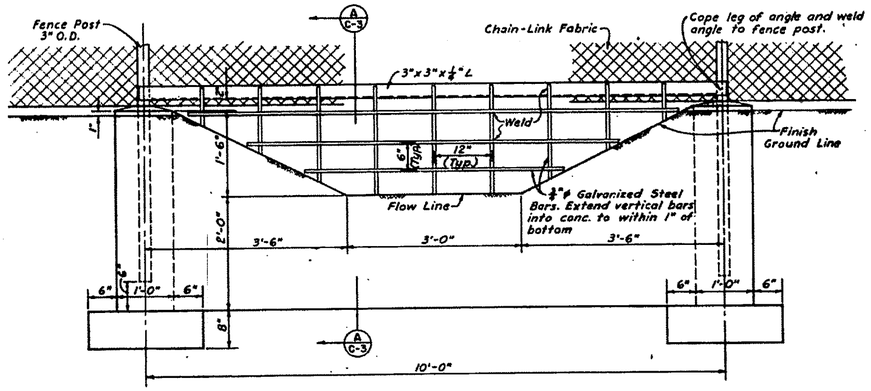

ELEVATION

Note:
Galvanized items to be field welded, shall be welded using "Re-Galv" or "Galvicon" as specified in the section Miscellaneous Metal Work.

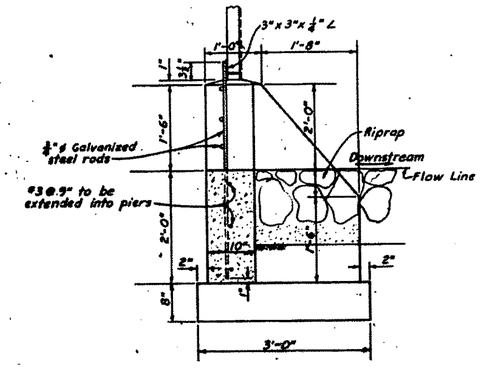

SECTION A C-3

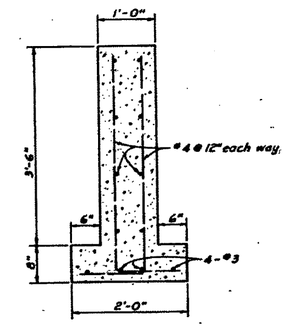

SECTION B C-3

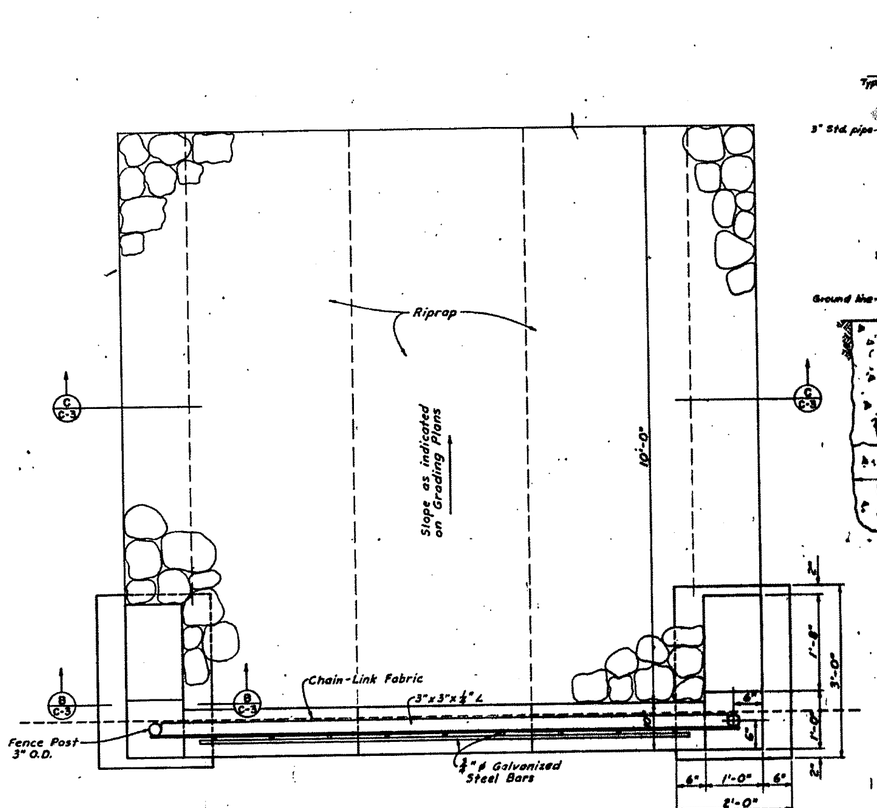

PLAN

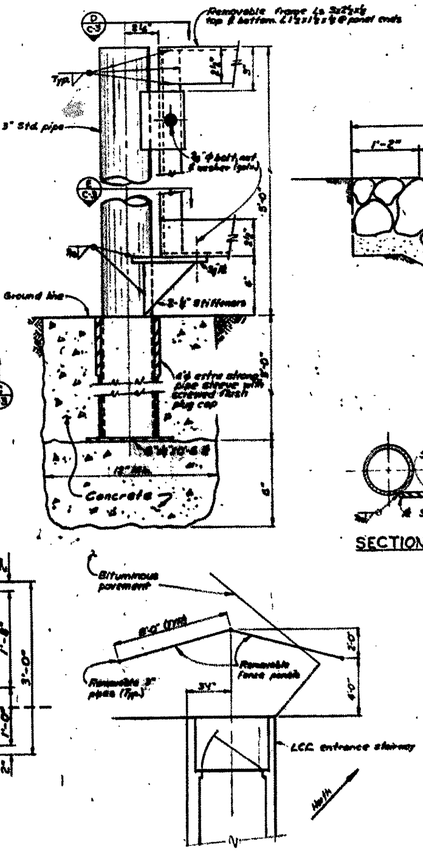

PLAN
SCALE 1/4"=1'-0"

L.C.C. ENTRANCE SNOW BARRIER

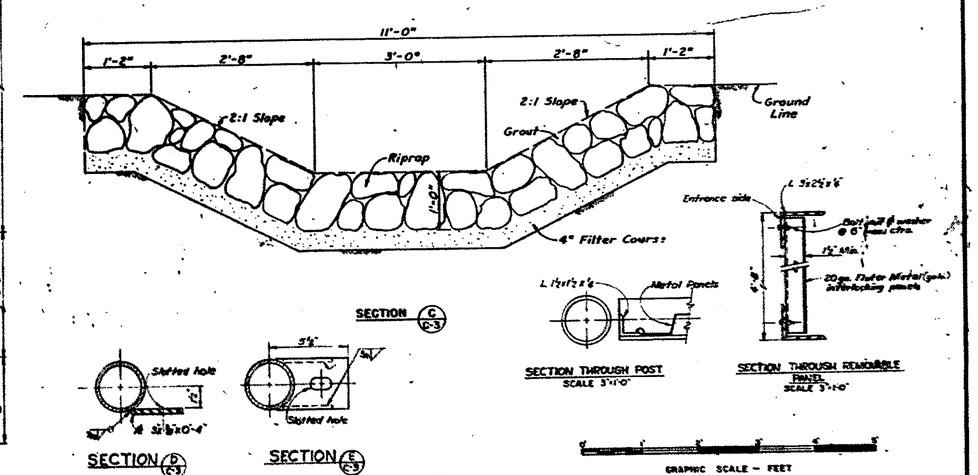

SECTION C C-3

SECTION D C-3

SECTION E C-3

SECTION THROUGH POST
SCALE 3"=1'-0"

SECTION THROUGH REMOVABLE PANEL
SCALE 3"=1'-0"

GRAPHIC SCALE - FEET

Note: L Frame, post & sleeves to be galvanized. All nuts, bolts & washers shall be galvanized.

JAN 31 1962

REVISION	DATE	DESCRIPTION	AGENCY	INITIAL
2	9-15-61	[illegible] ADDED SNOW BARRIER		
1	3-19-60	REVISED IN ACCORDANCE WITH ADD #2	BCV	R.F.R.

BLACK & VEATCH
CONSULTING ENGINEERS
KANSAS CITY, MISSOURI

DEPARTMENT OF THE AIR FORCE
AIR FORCE BALLISTIC MISSILE DIVISION (ARDC)
INGLEWOOD, CALIFORNIA

DESIGNED BY K.O.S.
DRAWN BY R.H.P.
CHECKED BY A.B.R.

WS-107A-1 OPERATIONAL BASE
LINCOLN A.F.B., NEBRASKA
SMS-551

FENCE DRAINAGE STRUCTURE
PLAN, ELEVATION & SECTIONS.
L.C.C. ENTRANCE SNOW BARRIER

SPECIFICATION NO. ENG. 25-066-60-32
DATE 25 Jan 1960
DRAWING NUMBER 389-X-3-C-3.

5F-1.6

THIS PLAN ACCOMPANIES CONTRACT
MODIFICATION NO.