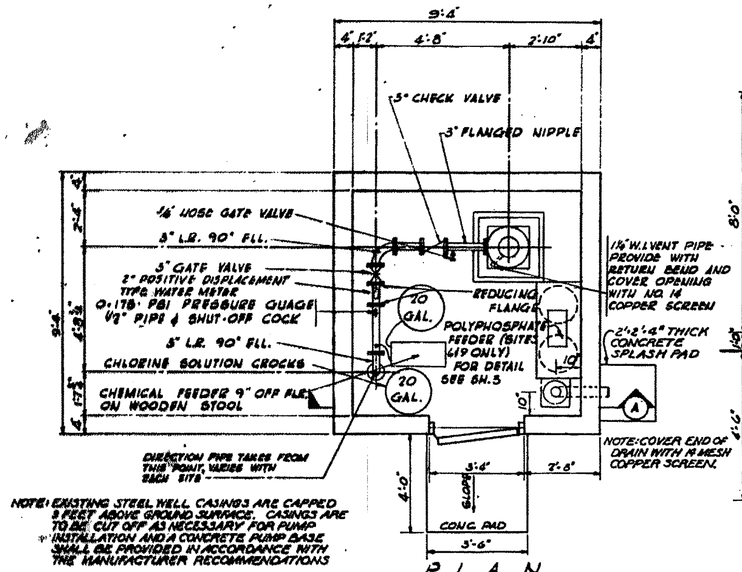

PLAN
PUMP HOUSE TYPE 2
SCALE 1/2" = 1'-0"

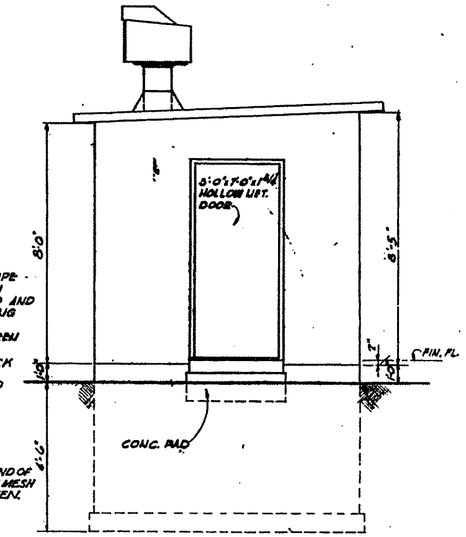

ELEVATION
PUMP HOUSE TYPE 2
SCALE 1/2" = 1'-0"

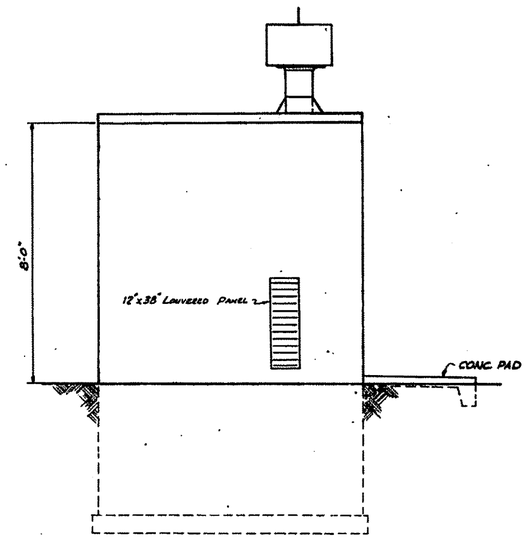

ELEVATION
PUMP HOUSE TYPE 2
SCALE 1/2" = 1'-0"

NOTE: FOOTINGS FOR SITES 4, 6, 9, 10, 11 & 12 4'-6" BELOW FINISH GRADE AND FOUNDED ON EXISTING UNDISTURBED SOILS BELOW THE TOPSOIL.

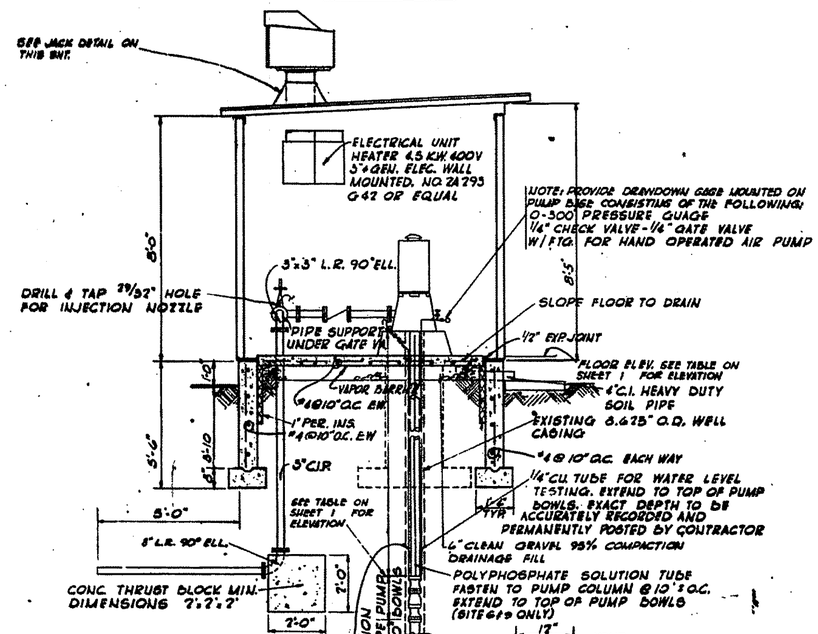

SECTION - A
SCALE: 1/2" = 1'-0"

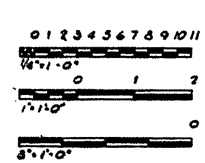

GRAPHIC SCALES

SUCTION PIPE AS SHOWN SITES 1 THRU 9. SITE 10, WELL #1-10', WELL #2-NONE, WELL #3-5'. SITE 11 NONE. SITE 12 5' SUCTION PIPE.

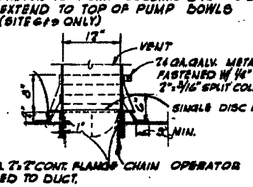

JACK DETAIL
SCALE: 1" = 1'-0"

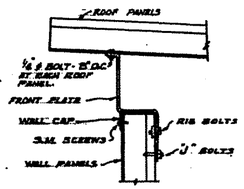

FRONT EAVE

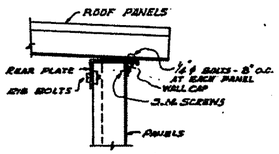

REAR WALL EAVE

NOTE: BUILDING DESIGNED FOR 30# SNOW LOAD AND 20# WIND LOAD BASED ON REV. SPECS.

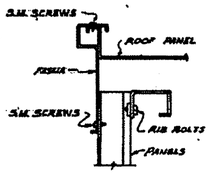

END WALL EAVE

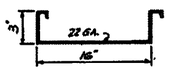

WALL AND ROOF PANEL DETAIL

In accordance with [illegible] 25D 65578 24 November 1961, this drawing [illegible] the following, as determined by:
1. [illegible] and connections
2. [illegible]
3. [illegible]

JAN 31 1962

THIS PLAN ACCOMPANIES CONTRACT NO DA 23-066 ENG. MODIFICATION NO 57

DATE	DESCRIPTION	MADE	APPD
12-23-61	ELEV. TO SHOW DOWELS. CHANGED PUMP HOUSE FROM AS-BUILT CONDITION. REFER TO SHEET INTER.		
10-19-60	ADDED SITES 10, 11 & 12	BAV	RFR
3-29-60	REVISED IN ACCORDANCE WITH ADDENDUM NO. 5	BAV	RFR
3-11-60	Add. No. 1 New Drawing Added	KMA	KFR

REVISIONS

KIRKHAM, MICHAEL & ASSOCIATES
ENGINEERS - ARCHITECTS
OMAHA, NEBRASKA

U.S. ARMY ENGINEER DISTRICT
OMAHA
CORPS OF ENGINEERS
OMAHA, NEBRASKA

DESIGNED BY: W J W
DRAWN BY: F C H
TRACED BY: M E W
CHECKED BY: B B M
SUBMITTED BY: E. E. Tichelen
DATE:

LINCOLN AFB (ALT. SITES) LINCOLN, NEBR

WS-107A-1 OPERATIONAL BASE
PUMP HOUSE TYPE 2
PLAN, ELEV. & DETAILS

39 MCAF ADV 800 000

APPROVED: Ralph T. Rocker
CHIEF, ENGINEERING DIVISION

APPROVED: J. O. Scherman
CHIEF, CONSTRUCTION DIVISION

DATE: 7 MARCH 1960

APPROVED: W. H. Hammond
COL., C.E., DISTRICT ENGINEER

SCALE AS SHOWN SPEC. NO. DACA25-066 ED-52

SHEET 2 - AW 26-09-02